NOTE: ALL SIGNAGE UNDER SEPARATE PERMIT

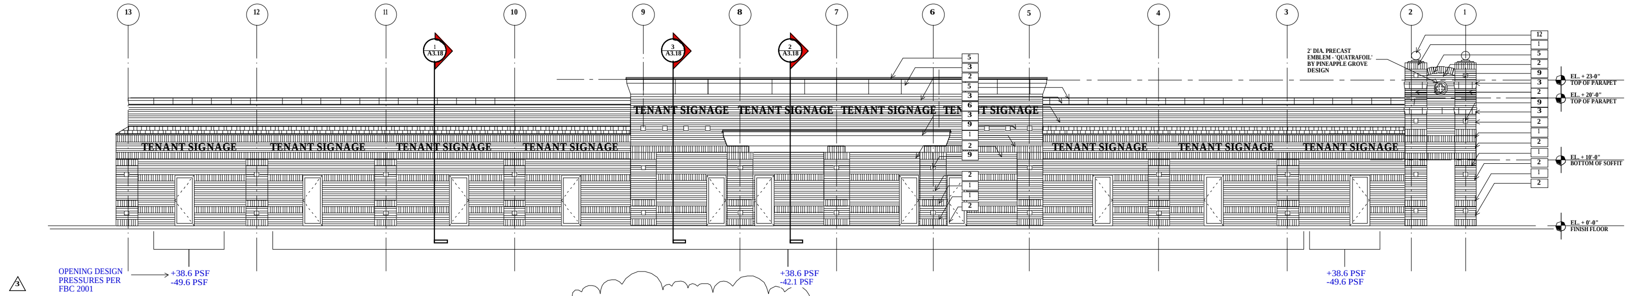

NORTH ELEVATION RETAIL 'A'

SCALE 1/8" = 1'-0"

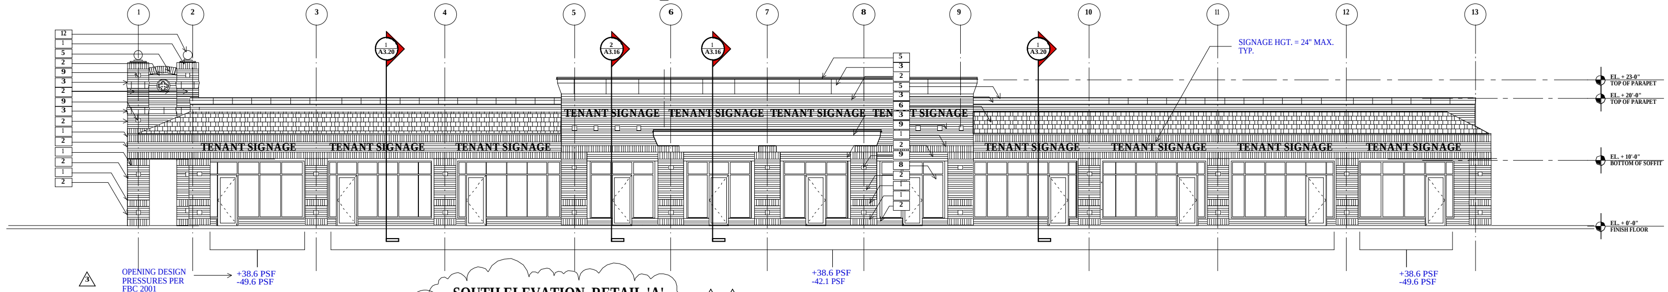

SOUTH ELEVATION RETAIL 'A'

SCALE 1/8" = 1'-0"

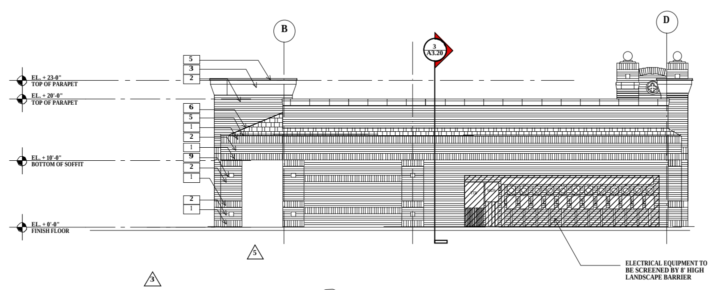

EAST ELEVATION RETAIL 'A'

SCALE 1/8" = 1'-0"

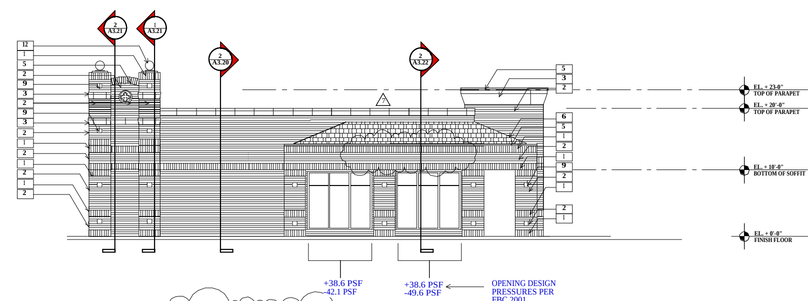

WEST ELEVATION RETAIL 'A'

SCALE 1/8" = 1'-0"

	MATERIAL SCHEDULE		
	RESERVE @ BOCA		2/12/03
MK	Material	Finish	Color / Remarks
1	CBS/BRICK VENEER		LIGHT TAN
2	CBS/BRICK VENEER		MEDIUM TAN
3	E.I.F.S. ON SHAPED FOAM BAND	SIMULATED COQUINA	OFF WHITE (1)
4			
5	METAL	PRE-FINISHED	OFF WHITE
6	FLAT CONCRETE ROOF TILE		PATINA GREEN
7	SPANDRAL GLASS / ALUMINUM	BLACK GLASS	
8	ALUM. & GLASS STOREFRONT	CLEAR GLASS/CLEAR ANODIZED	
9	8" X 8" TILE ACCENT	CERDOMUS THERMAE - VULCANO	VERDE GREEN
10	ARCHITECTURAL LIGHT FIXTURE		
11	CONCRETE CART CURB		
12	E.I.F.S. ON SHAPED FOAM	SIMULATED COQUINA	OFF WHITE (1)

NOTES

(1) E.I.F.S. FINISH SHALL BE CUSTOM COLOR BLEND TO MATCH SPECIFIED COLOR

(2) UNDERSIDE OF CANOPY WALKWAY SHALL BE 'SAND'

REVISIONS	BY
4 REV. PER OWNER	5/28 03
5 REV. PER OWNER	6/20 03
6 REV. PER PBC	7/20 03

MARC WIENER, A.I.A.
ARCHITECTURE/PLANNING
AR # 0010410
339 E 4th STREET SUITE 101
BOCA RATON, FLORIDA 33432
561-750-4111 FAX 561-750-5290

MARC WIENER
AR # 0010410

7 REV. PER PBC - SIGNAGE 8/8 03

OWNER : SUTTON BOCA ONE DEVELOPMENT, INC.

THE RESERVE at BOCA RATON
CLINT MOORE ROAD & STATE ROAD # 7
PALM BEACH COUNTY, FLORIDA

Contract	
Permit	
Bid	
Date	4/15/02
Scale	1/8" : 1'-0"
Drawn	HT
Job	97019

Sheet
A3.02
Of Sheets