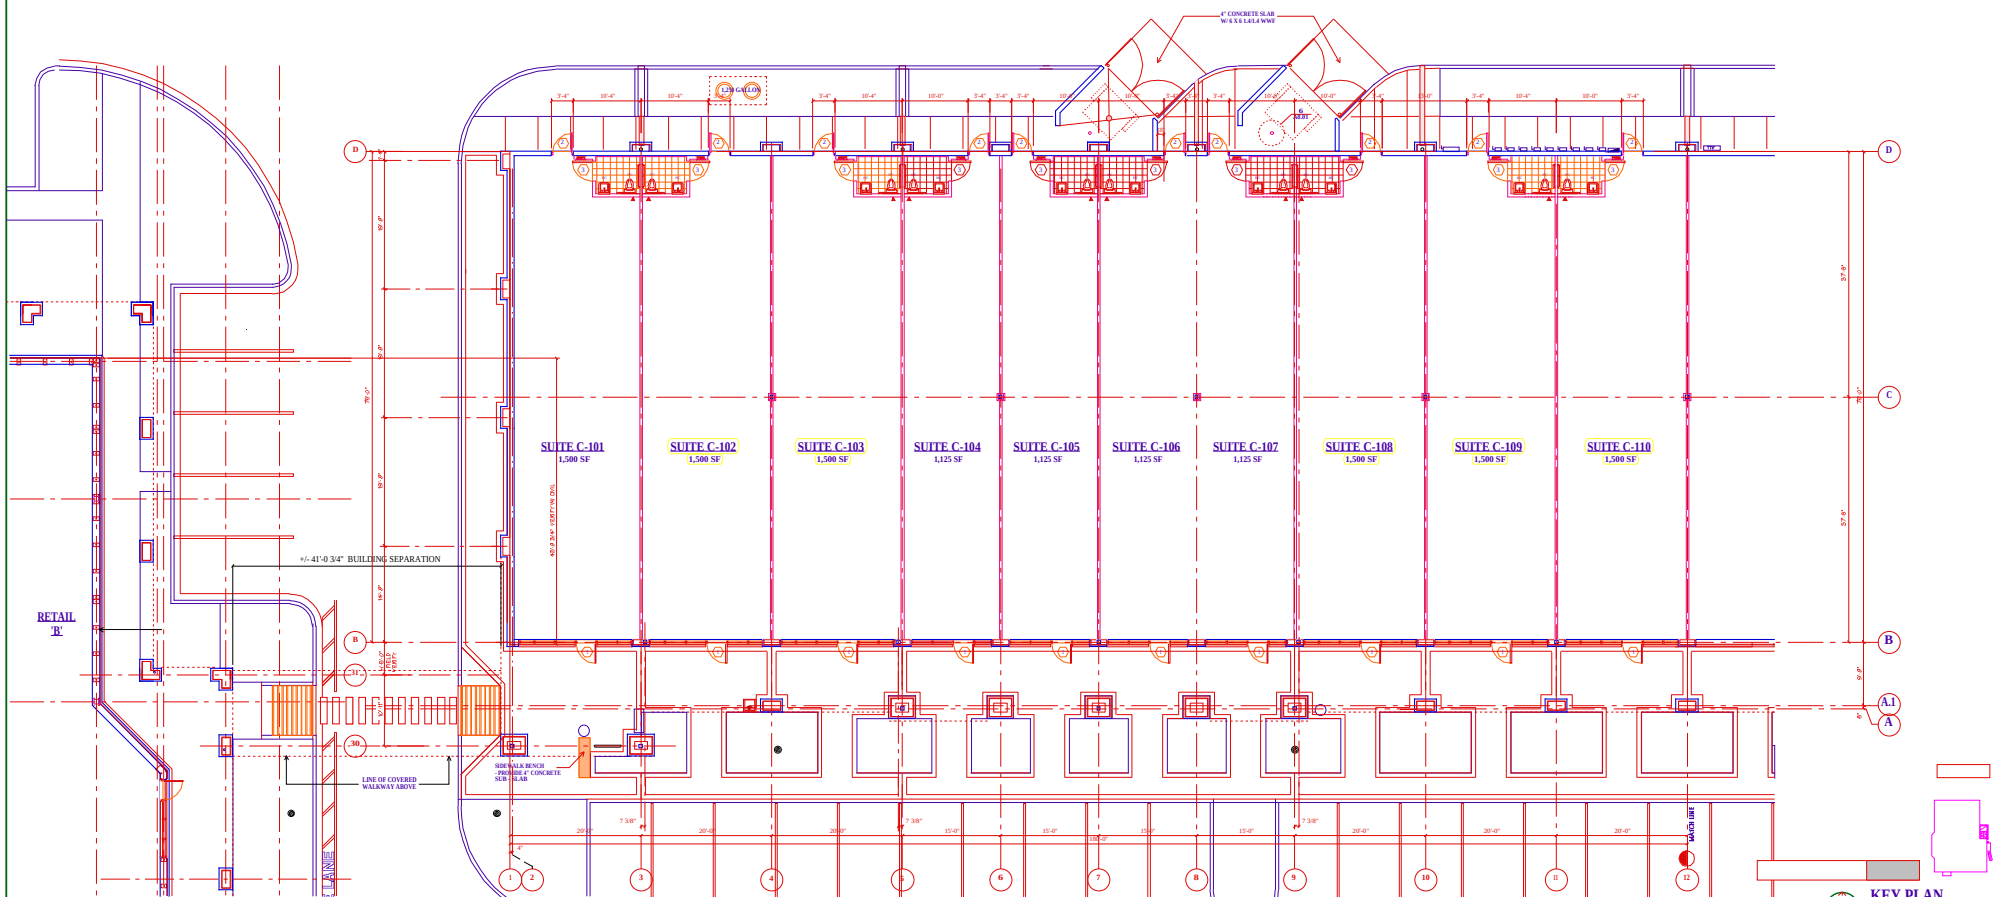

REVISIONS

MARC WIENER, A.I.A.
ARCHITECTURE/PLANNING
AR # 0006416
3938 - 6-5170000 - 0171 (H)
BOCA RATON, FLORIDA 33431

MARC WIENER

OWNER:
SUTTON BOCA ONE DEVELOPMENT, INC.

THE RESERVE at BOCA RATON
CLINT MOORE ROAD & STATE ROAD # 7

PALM BEACH COUNTY, FLORIDA

Contract	
Permit	
Bid	
Date	4/15/02
Scale	1/8" : 1'-0"
Drawn	HT
Job	97019
Sheet	

MAC05 FLOR 19-04/05 PLOT: 19-04/02