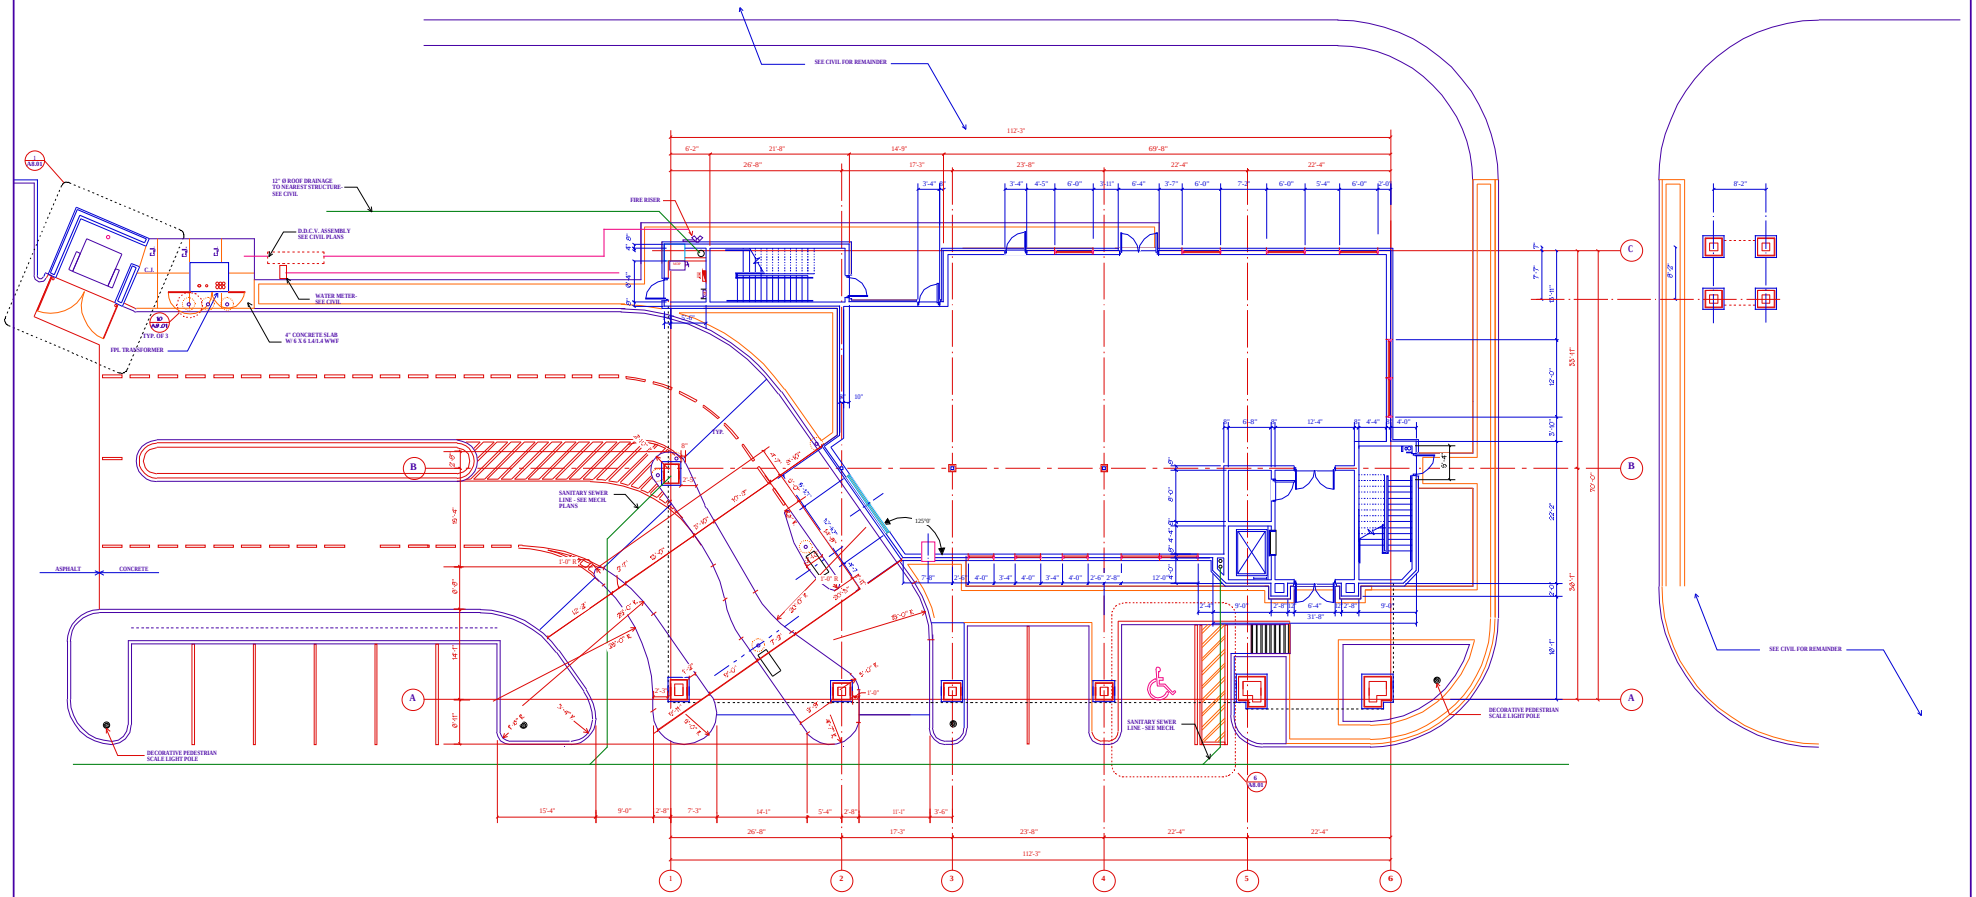

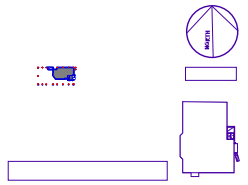

KEY PLAN

REVISIONS	BY

MARC WEISER A.I.A.
ARCHITECTURE / PLANNING
561 E. Atlantic Blvd. Suite 101
Boca Raton, Florida 33483
tel # 954-941-4848
fax # 954-941-4849

MARC WEISER
tel # 954-941-4848

OWNER:
SUTTON BOCA ONE DEVELOPMENT, INC.

THE RESERVE at BOCA RATON
GLINT MOORE ROAD & STATE ROAD #7
PALM BEACH COUNTY, FLORIDA

Contract	
Permit	
Bid	
Date	4/15/02
Scale	1/8" : 1'-0"
Drawn	HT
Job	9701D-F
Sheet	
Of	Sheets